BHARATI VIDYAPEETH'S

COLLEGE OF ENGINEERING FOR WOMEN

(Recognised by AICTE, New Delhi, DTE Mumbai & Affiliated to Savitribai Phule Pune University)

Accredited with 'B+' Grade by NAAC in 2018

● Id No. : PU/PN/Engg./150/2000 ● DTE College Code : EN6285

: Founder :
Dr. Patangrao Kadam
M.A., LL.B., Ph.D.

Criterion 4	Infrastructure and Learning Resources
Key Indicator 4.1	Physical Facilities

4.1.1 The institution has adequate infrastructure and other facilities for,

- **Teaching learning, viz. , classrooms , laboratories, computing equipment etc.**
- **ICT – enabled facilities such as smart class, LMS etc.**

  Facilities for cultural sports activities, yoga center, games (indoor and outdoor), gymnasium auditorium, etc.
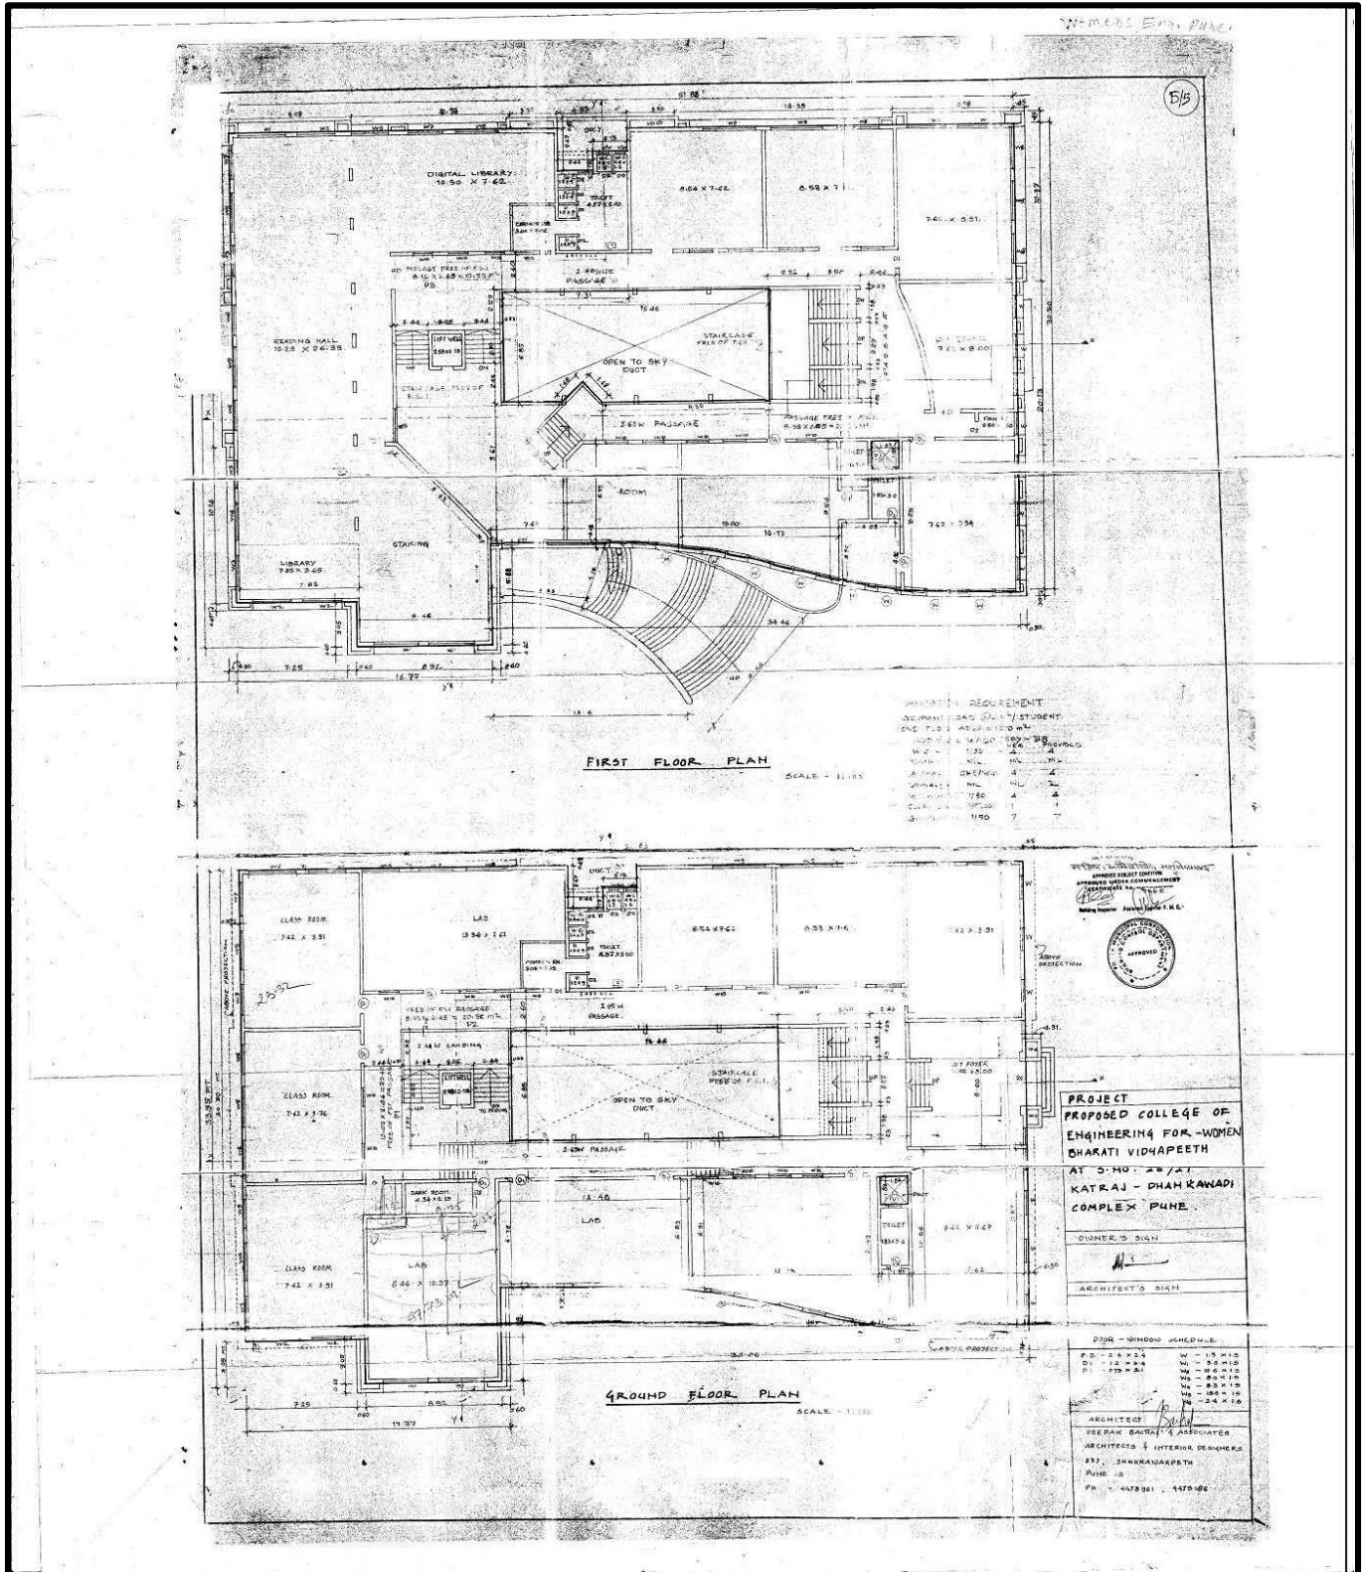
INDEX

Sr. No.	Particulars	
1	Infrastructure Details	[View](#)
2	Classroom & ICT Facilities	[View](#)
3	Laboratory	[View](#)
4	Sports & Gymnasium	[View](#)
5	Cultural Events & Technical Events	[View](#)
6	Central Library	[View](#)

Infrastructure Details as per the AICTE Norms

Facilities	Details	Required Number as per AICTE	Available numbers
Instructional Area	Classroom	12	**12**
	Laboratory	27	**28**
	Drawing Hall	01	**01**
	Seminar Hall	01	**01**
	Tutorial Hall	04	**04**
	Workshops	01	**01**
	Computer Centre	01	**02**
	Library	01	**01**
Administrative Area	Principal office	01	**01**
	Board room	01	**01**
	Office	01	**01**
	Dept. office	04	**04**
	HOD cabin	04	**04**
	Faculty room	Adequate	**Adequate**
	Central store	01	**01**
	Maintenance	01	**01**
	Security	01	**01**
	Pantry of staff	01	**01**
	House kipping	01	**01**
	Exam control	01	**01**
	Placement office	01	**01**
Amenities area	Boys common room	00	**00**
	Girls common room	01	**01**
	Boys hostel	00	**00**
	Girls hostel	01	**01**
	Cafeteria	01	**01**
	Stationary store room	01	**01**
	First Aid/ Sickroom	01	**01**
	Ladies &Gents toilets	Adequate	**Adequate**
	Principal Quarter	01	**01**
	Sports/Gym	**01**	**01**

Maps – First & Ground Floor

FIRST FLOOR PLAN

GROUND FLOOR PLAN

Maps – Third & Second Floor

THIRD FLOOR PLAN

SCALE 1:100

SECOND FLOOR PLAN

SCALE 1:100

Maps – Fourth & Lower Ground Floor
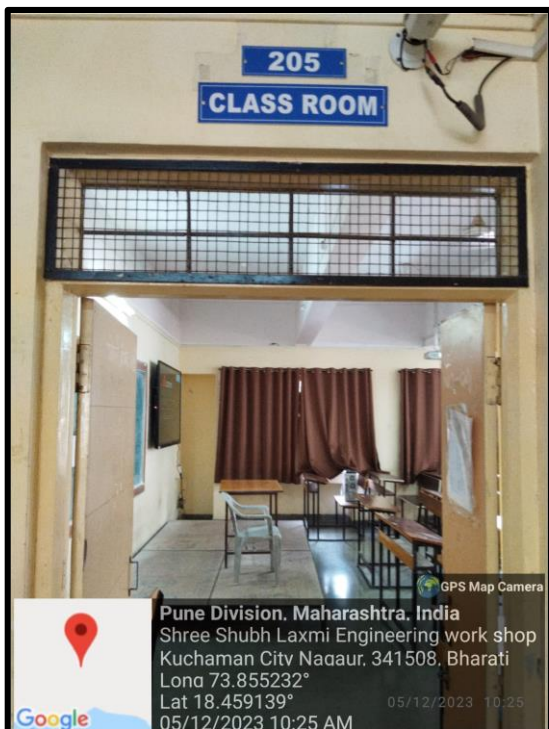

FOURTH FLOOR PLAN

LOWER GROUND FLOOR PLAN.
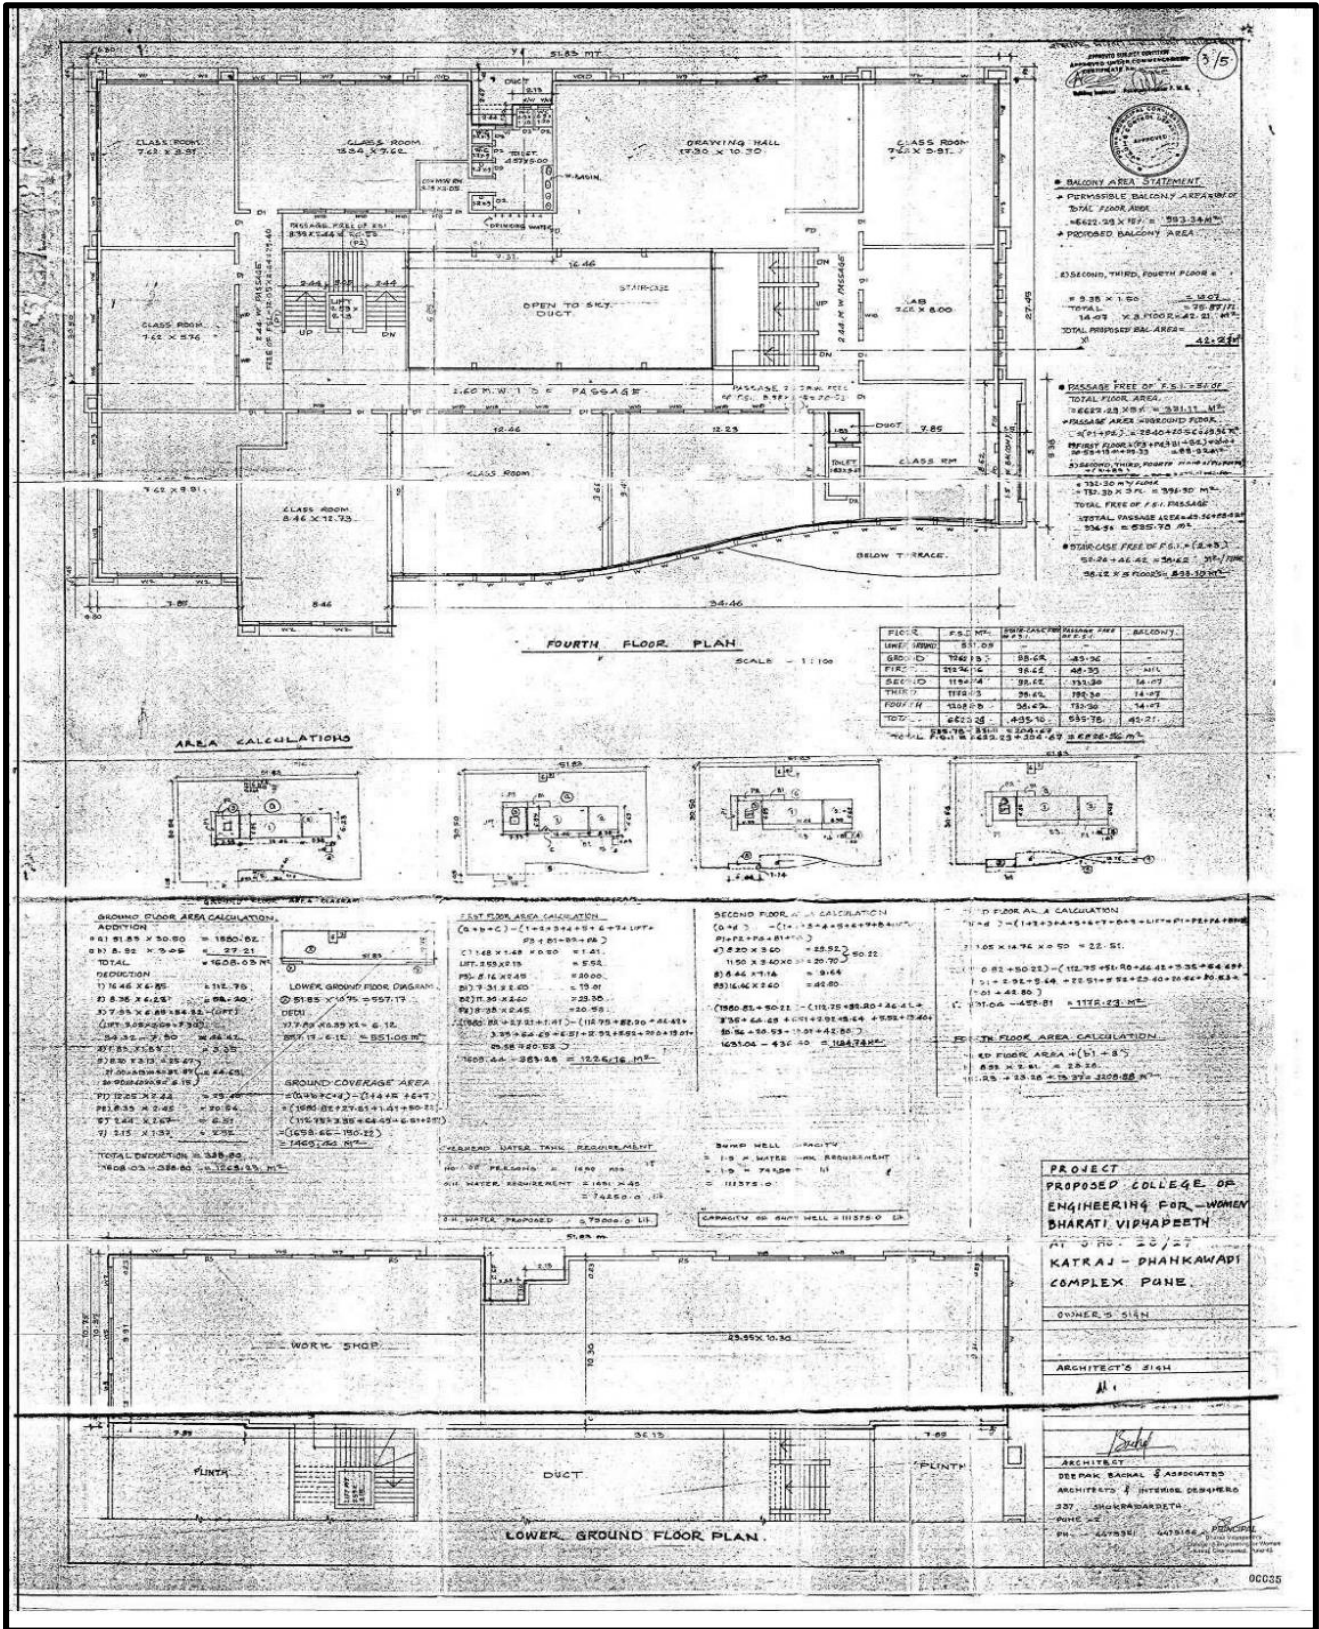
ICT TOOLS USED IN CLASSROOM ROOM & HALL INFORMATION

- **LCD Projector**

- **Smart Board**

- **Overhead Projector**

- **PA System**

- **Lecture Capturing System (LCS)**

- **NPTEL Video Lectures**

- **Internet Connectivity in Classrooms & Seminar Hall**
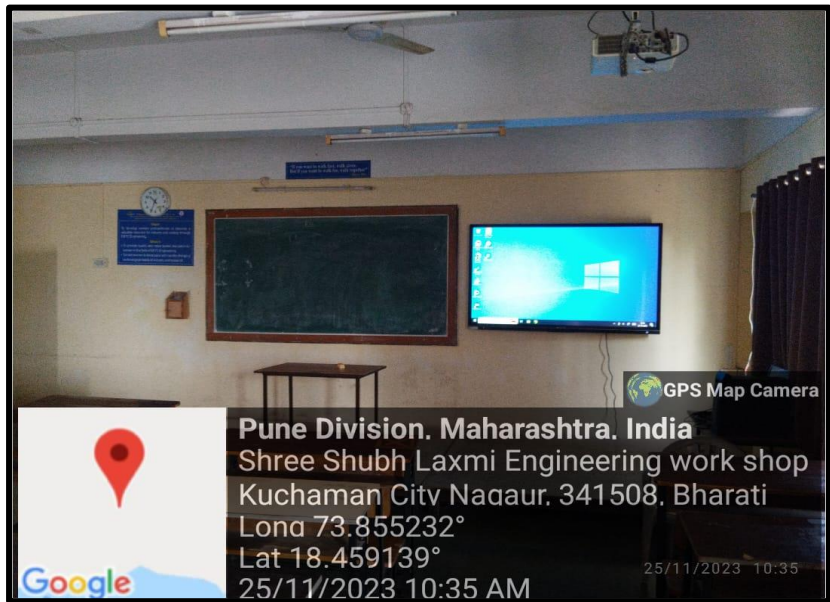
ICT ENABLED UG CLASSROOM
ROOM No:-007

ICT ENABLED UG CLASSROOM
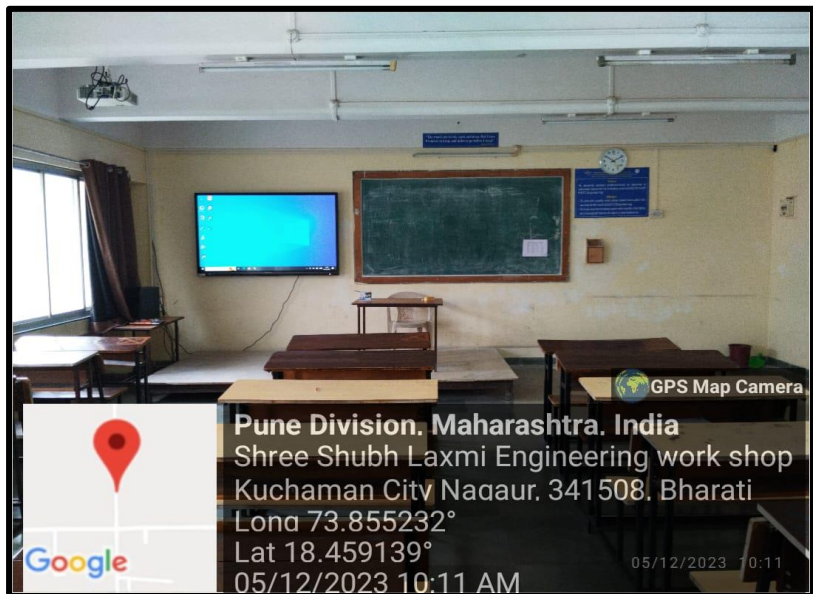## ROOM No:-205
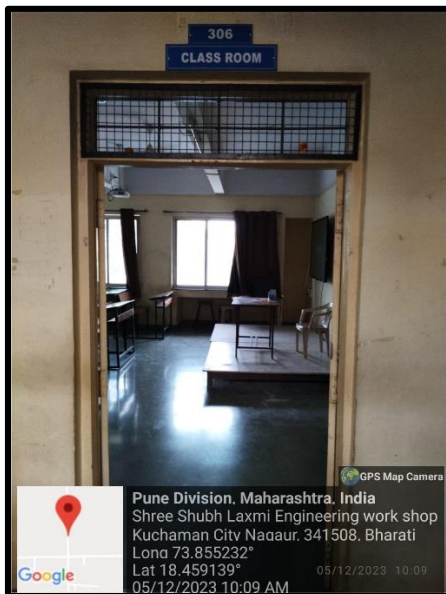
ICT ENABLED UG CLASSROOM
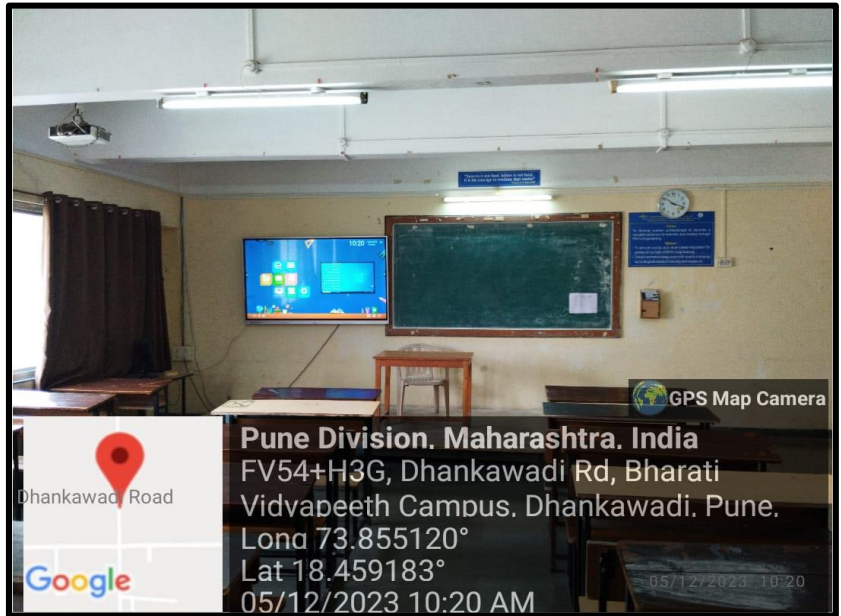## ROOM No:-206
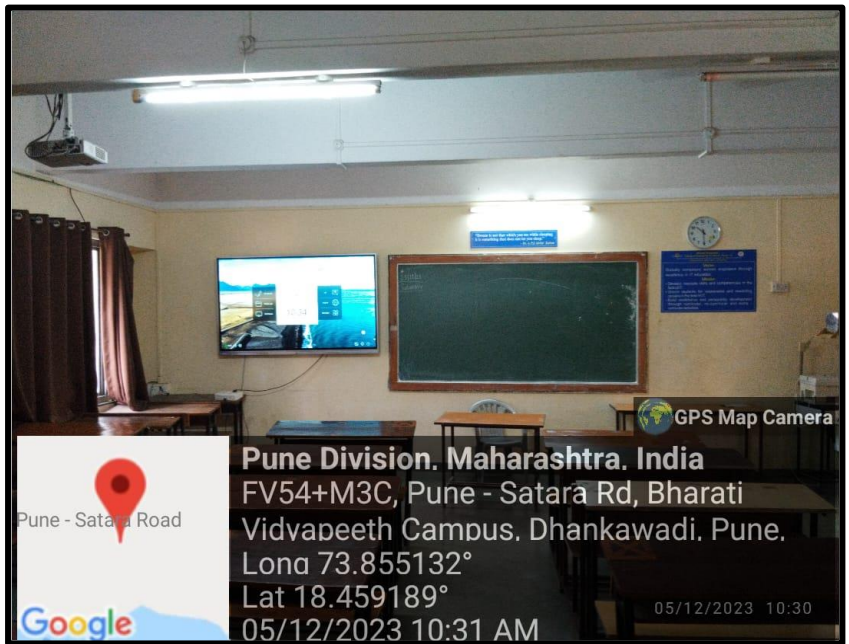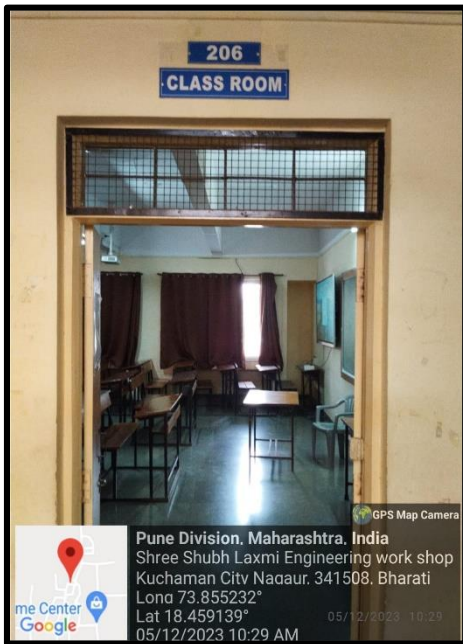
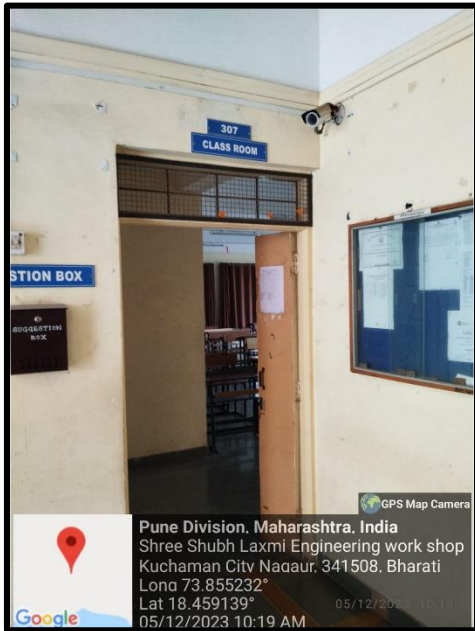# ICT ENABLED UG CLASSROOM
ROOM No:-207
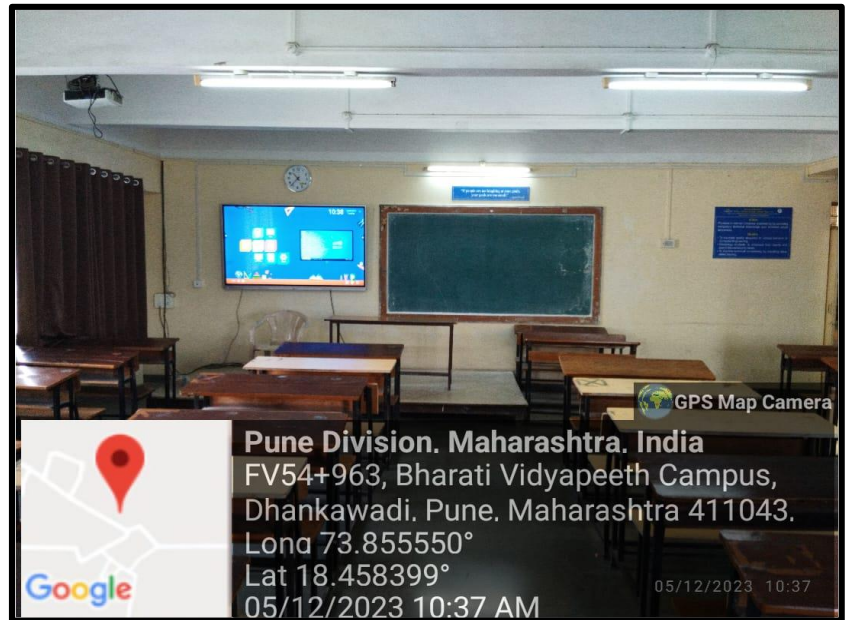
ICT ENABLED UG CLASSROOM
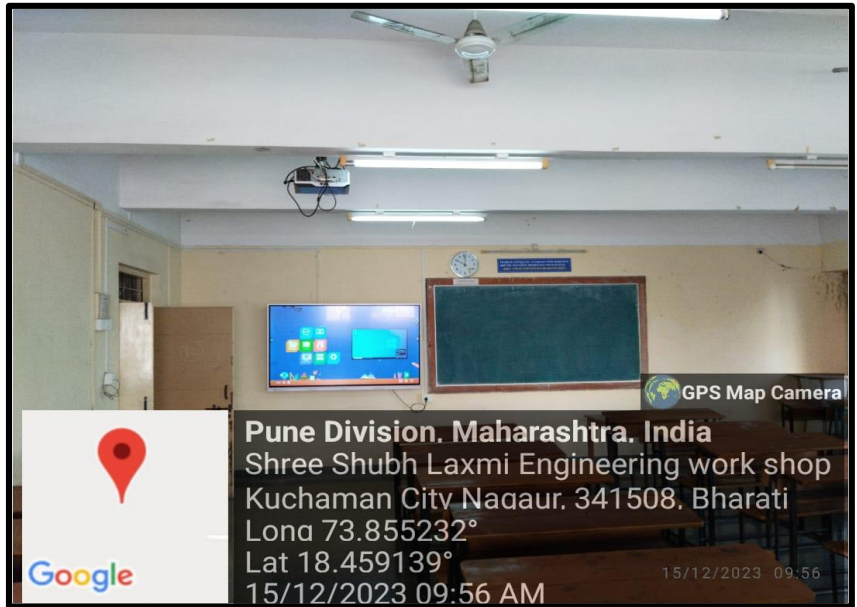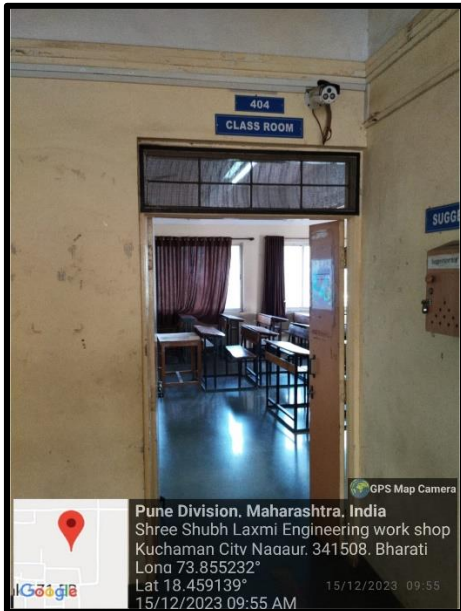## ROOM No:-305

ICT ENABLED UG CLASSROOM
ROOM No:-306
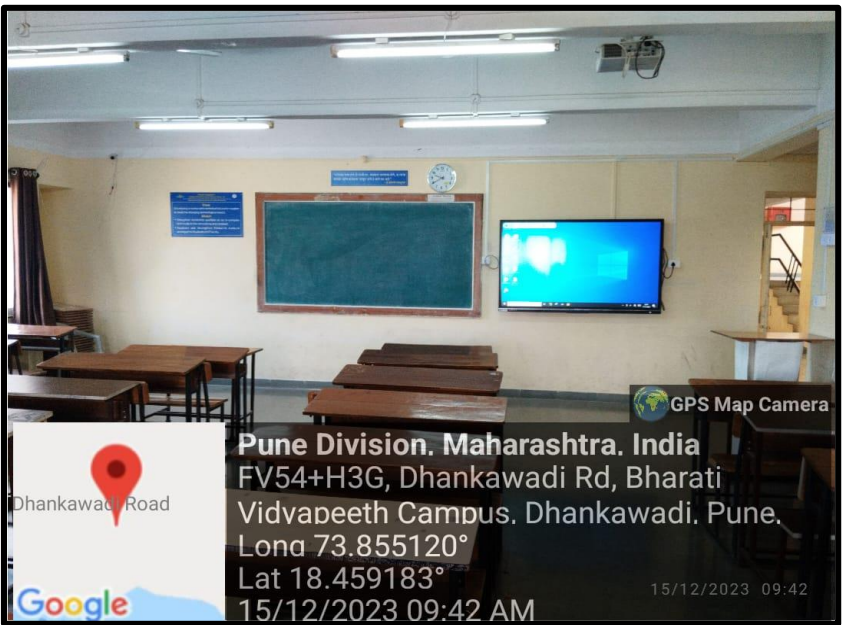
ICT ENABLED UG CLASSROOM
ROOM No:-307

ICT ENABLED UG CLASSROOM
ROOM No:-404

ICT ENABLED UG CLASSROOM
ROOM No:-405

Pune Division. Maharashtra. India
Shree Shubh Laxmi Engineering work shop
Kuchaman City Nagaur. 341508. Bharati
Long 73.855232°
Lat 18.459139°
15/12/2023 09:50 AM

ICT ENABLED UG CLASSROOM
ROOM No:-406

Pune Division. Maharashtra. India
FV54+H3G, Dhankawadi Rd, Bharati
Vidyapeeth Campus. Dhankawadi. Pune.
Long 73.855120°
Lat 18.459183°
15/12/2023 09:42 AM

ICT ENABLED PG CLASSROOM
ROOM No:-009A
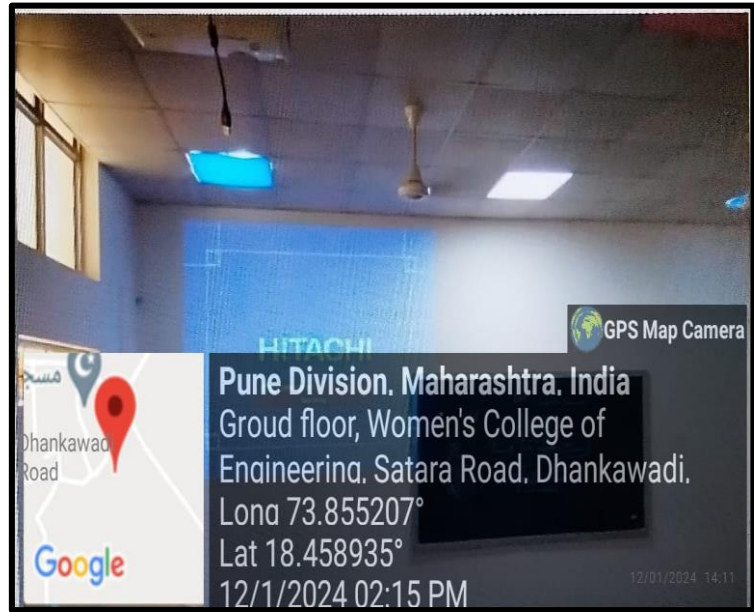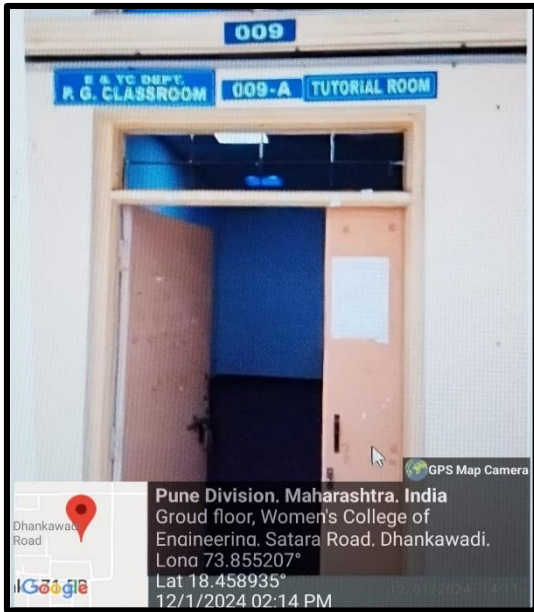
ICT ENABLED PG CLASSROOM
ROOM No:-009B
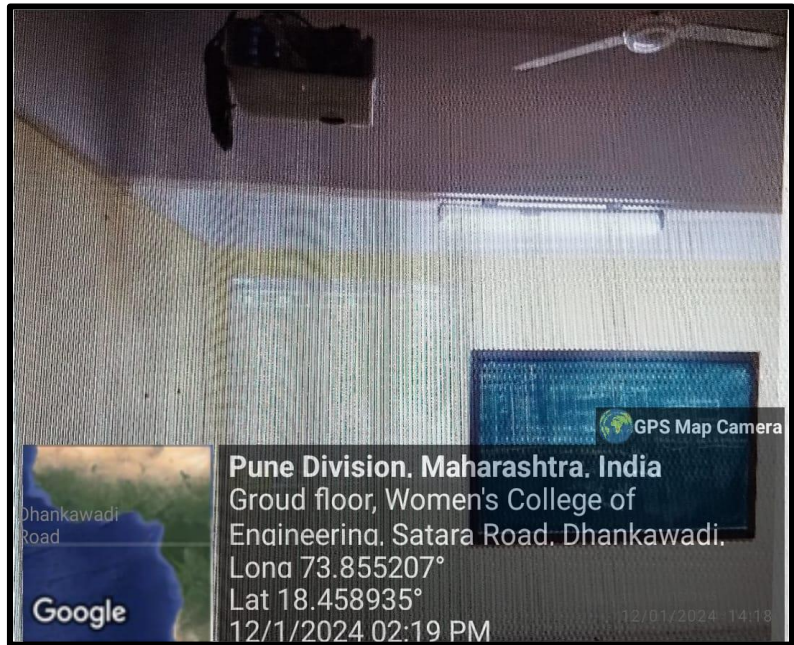
ICT ENABLED SEMINAR HALL
No:-008
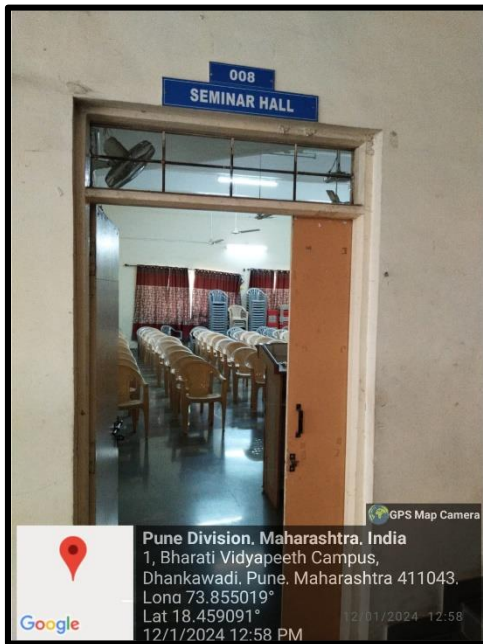
PA SYSTEM
No:-008

LECTURE CAPTURE SYSTEM
ROOM No:-405

OVERHEAD PROJECTOR

PHOTO COPY MACHINE

LABORATORY

Department of Engineering Sciences and Allied Engineering

CAD Laboratory/Computer Center - 401

Engineering Chemistry Laboratory - 403

Civil Engineering & Mechanics Laboratory - 408

Mechanical Engineering Laboratory - 409

Electrical Engineering Laboratory - 410

Pune, Maharashtra, India
Groud floor, Women's College of Engineering, Satara Road,
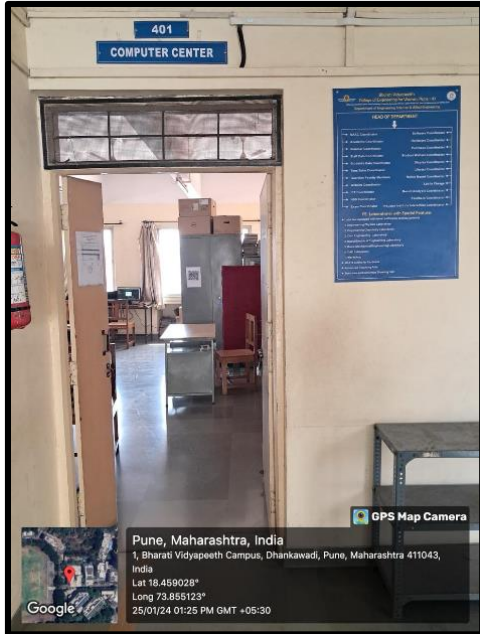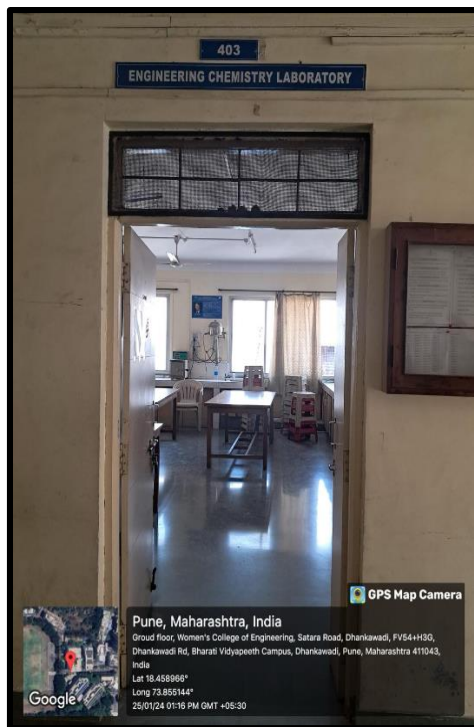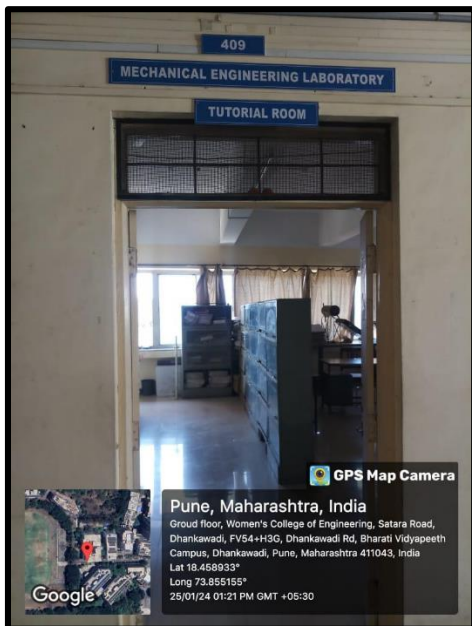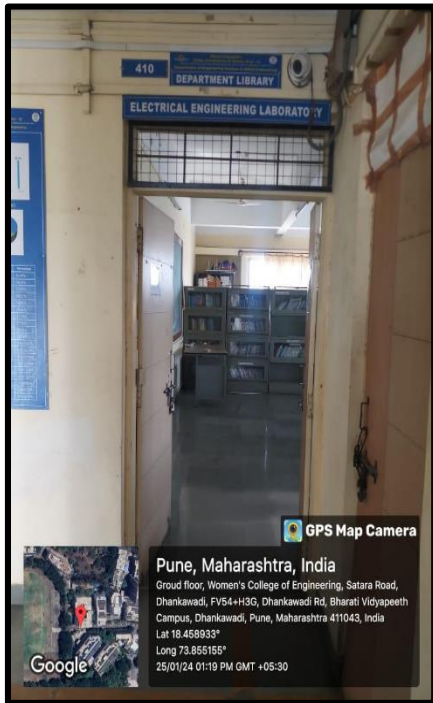Dhankawadi, FV54+H3G, Dhankawadi Rd, Bharati Vidyapeeth
Campus, Dhankawadi, Pune, Maharashtra 411043, India
Lat 18.458933°
Long 73.855155°
25/01/24 01:19 PM GMT +05:30

Pune, Maharashtra, India
Groud floor, Women's College of Engineering, Satara Road, Dhankawadi, FV54+H3G,
Dhankawadi Rd, Bharati Vidyapeeth Campus, Dhankawadi, Pune, Maharashtra 411043, India
Lat 18.458846°
Long 73.855114°
25/01/24 03:22 PM GMT +05:30

Engineering Physics Laboratory - 407

Pune, Maharashtra, India
Shop No 1 Bharatividyapeeth, Bharati Vidyapeeth
Campus, Dhankawadi, Pune, Maharashtra 411043, India
Lat 18.459099°
Long 73.855133°
25/01/24 01:23 PM GMT +05:30

Pune, Maharashtra, India
1, Bharati Vidyapeeth Campus, Dhankawadi, Pune, Maharashtra 411043, India
Lat 18.45902°
Long 73.855071°
25/01/24 02:26 PM GMT +05:30

Workshop

Drawing Hall
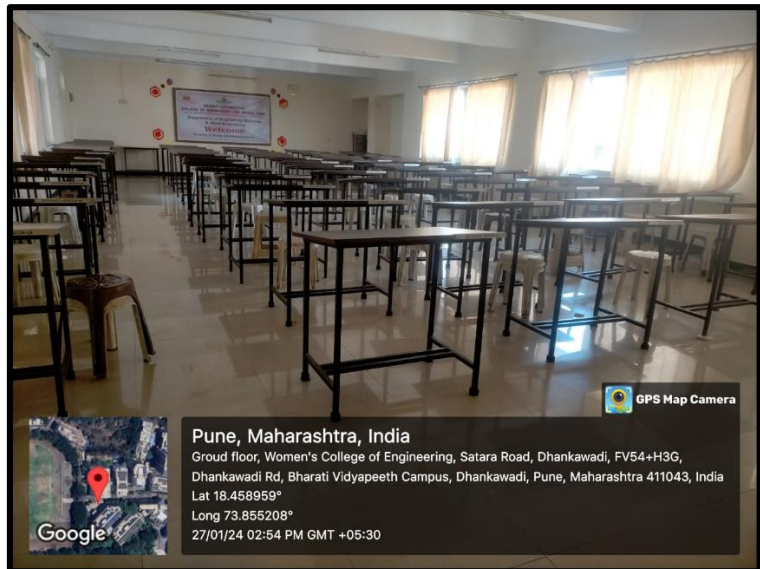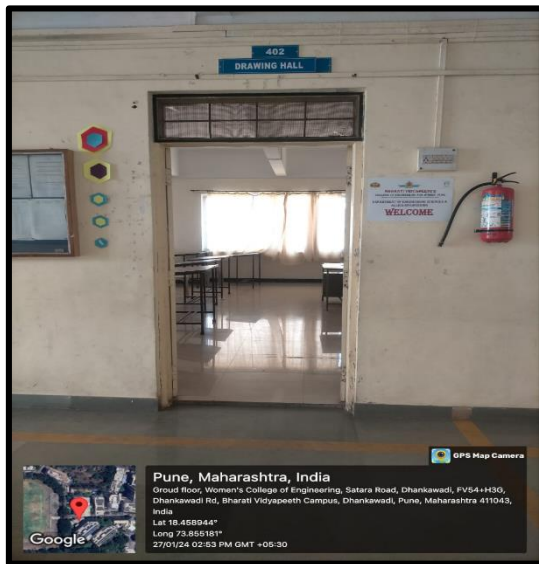
Electronics and Telecommunication Engineering

Analog Circuits Laboratory - 301

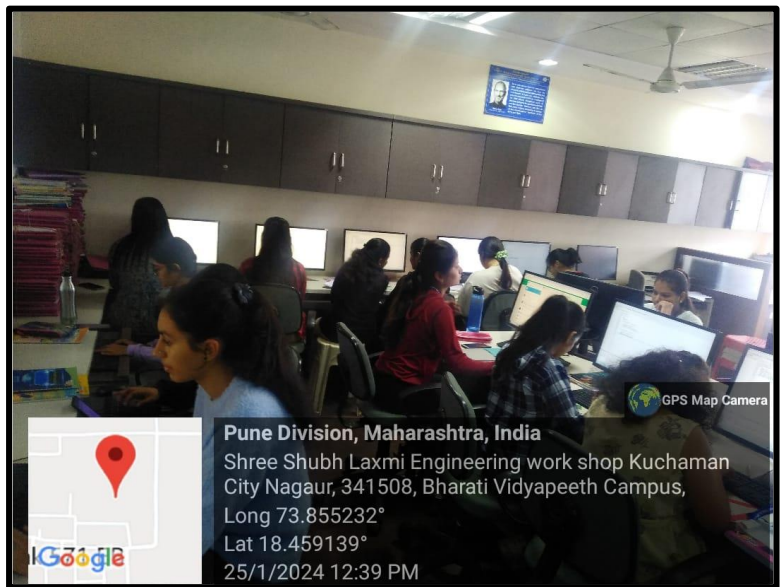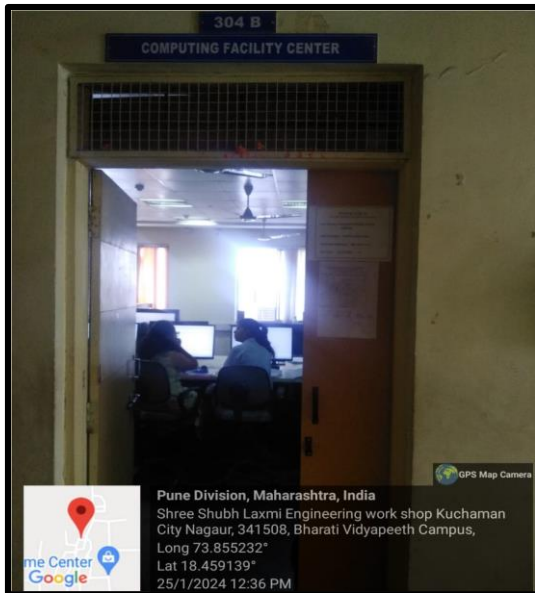## VLSI Laboratory - 302

Digital Electronics Laboratory - 303
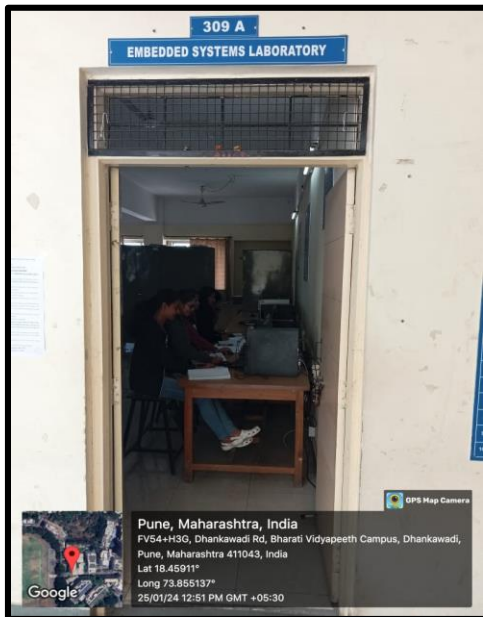

Computing Facility Centre (A) - 304A

Computing Facility Centre (B) - 304B
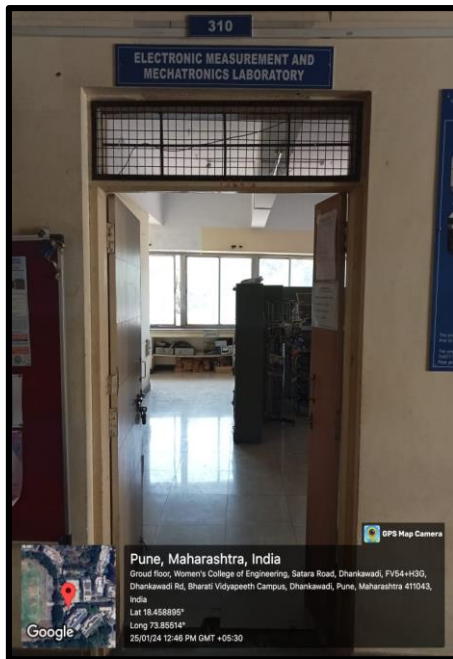

Postgraduate Laboratory - 308

Embedded Systems Laboratory - 309A

Pune, Maharashtra, India
FV54+H3G, Dhankawadi Rd, Bharati Vidyapeeth Campus, Dhankawadi,
Pune, Maharashtra 411043, India
Lat 18.45911°
Long 73.855137°
25/01/24 12:51 PM GMT +05:30

Pune, Maharashtra, India
Shop No 1 Bharatividyapeeth, Bharati Vidyapeeth Campus, Dhankawadi, Pune,
Maharashtra 411043, India
Lat 18.459078°
Long 73.855133°
25/01/24 12:53 PM GMT +05:30

Communication Engineering Laboratory - 309B

Pune, Maharashtra, India
Groud floor, Women's College of Engineering, Satara Road, Dhankawadi, FV54+,
Dhankawadi Rd, Bharati Vidyapeeth Campus, Dhankawadi, Pune, Maharashtra 411043,
India
Lat 18.458939°
Long 73.855156°
25/01/24 12:49 PM GMT +05:30

Pune, Maharashtra, India
Groud floor, Women's College of Engineering, Satara Road, Dhankawadi, FV,
Dhankawadi Rd, Bharati Vidyapeeth Campus, Dhankawadi, Pune, Maharash,
India
Lat 18.45900?°
Long 73.85516°
25/01/24 12:49 PM GMT +05:30

Electronics Measurement & Mechatronics Laboratory - 310

Pune, Maharashtra, India
Groud floor, Women's College of Engineering, Satara Road, Dhankawadi, FV54+H3G, Dhankawadi Rd, Bharati Vidyapeeth Campus, Dhankawadi, Pune, Maharashtra 411043, India
Lat 18.458895°
Long 73.85514°
25/01/24 12:46 PM GMT +05:30

Pune, Maharashtra, India
Groud floor, Women's College of Engineering, Satara Road, Dhankawadi, FV54+H3G, Dhankawadi Rd, Bharati Vidyapeeth Campus, Dhankawadi, Pune, Maharashtra 411043, India
Lat 18.458939°
Long 73.855156°
25/01/24 12:48 PM GMT +05:30

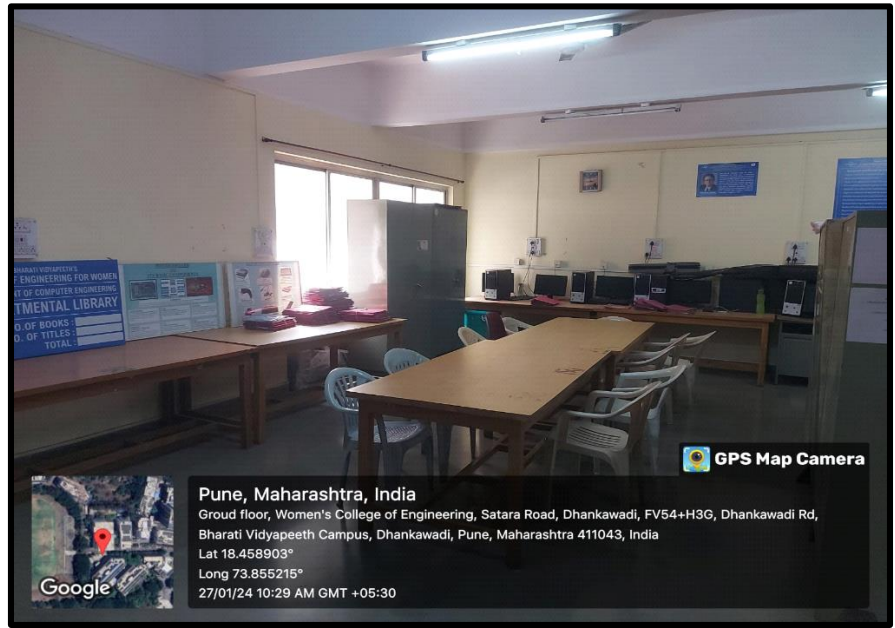# Electronics Devices & Circuits, PCB Laboratory - 311

Pune, Maharashtra, India
Groud floor, Women's College of Engineering, Satara Road, Dhankawadi, FV54+H3G, Dhankawadi Rd, Bharati Vidyapeeth Campus, Dhankawadi, Pune, Maharashtra 411043, India
Lat 18.458921°
Long 73.855°
25/01/24 12:41 PM GMT +05:30

Pune, Maharashtra, India
Groud floor, Women's College of Engineering, Satara Road, Dhankawadi, FV54+H3G, Dhankawadi Rd, Bharati Vidyapeeth Campus, Dhankawadi, Pune, Maharashtra 411043, India
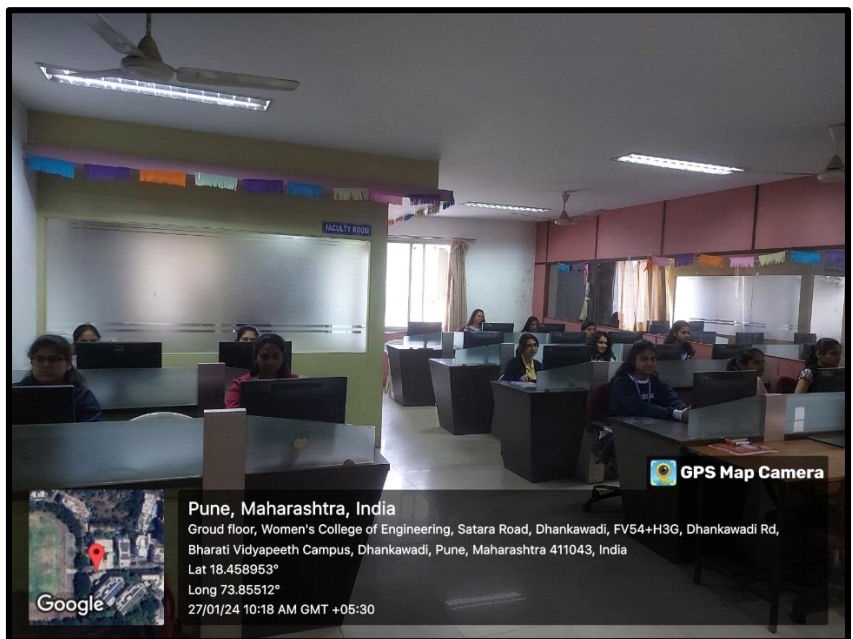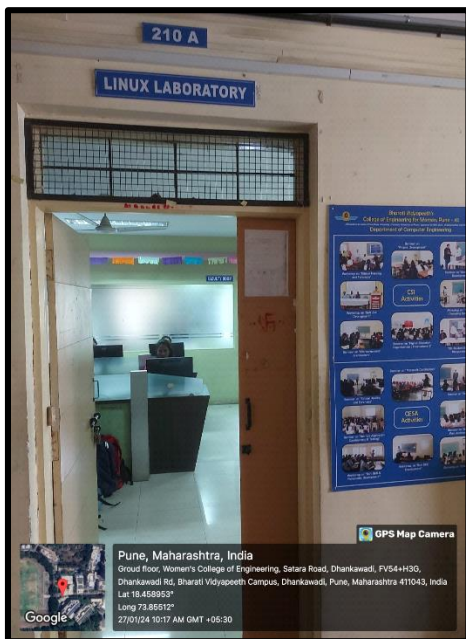Lat 18.458876°
Long 73.855298°
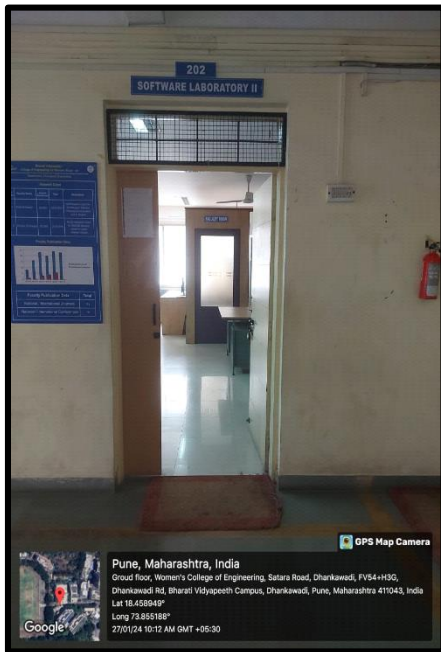25/01/24 12:45 PM GMT +05:30
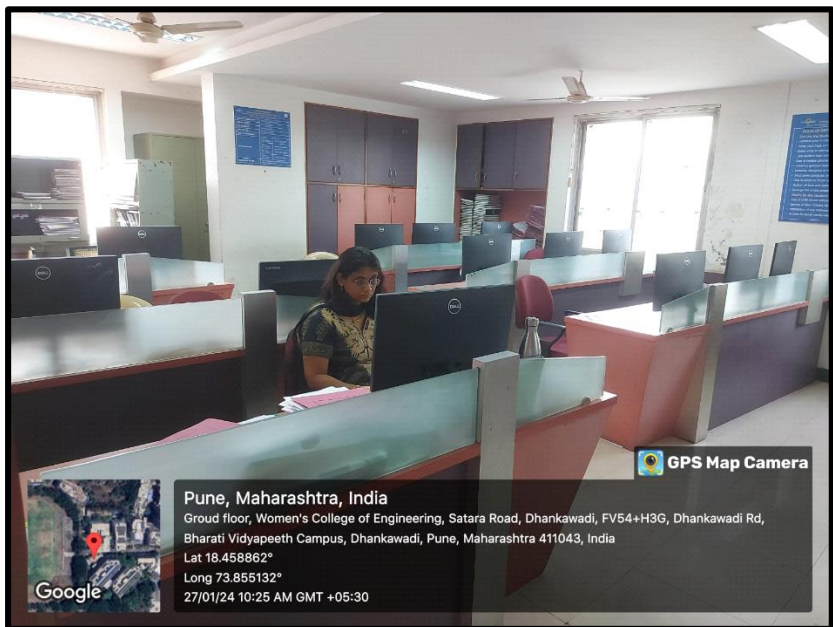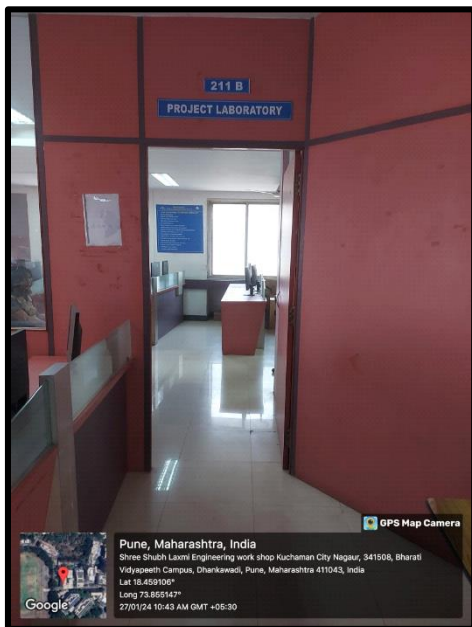
Computer Engineering

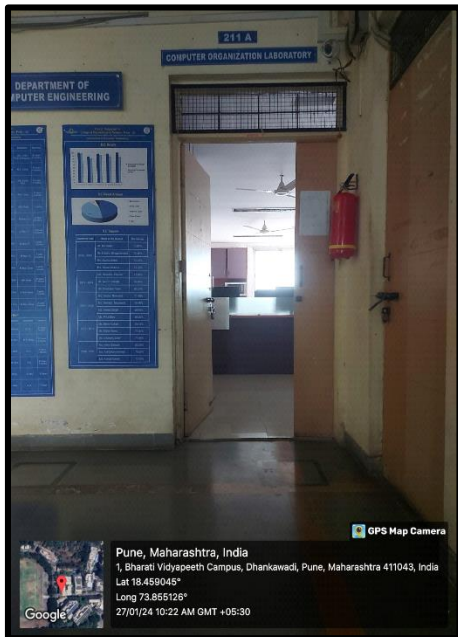## Hardware Laboratory - 103
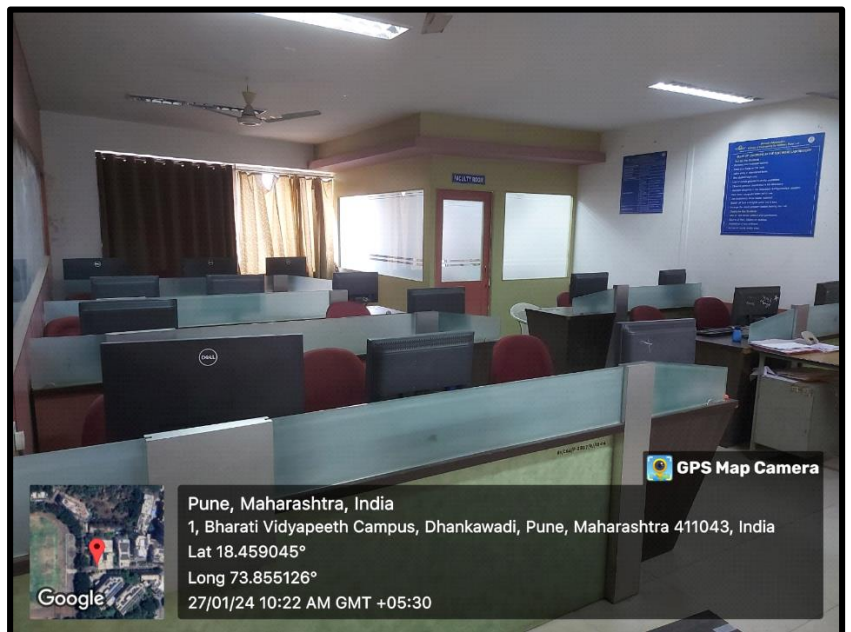

Linux Laboratory - 210A

Software Laboratory - II - 202

Pune, Maharashtra, India
Groud floor, Women's College of Engineering, Satara Road, Dhankawadi, FV54+H3G, Dhankawadi Rd, Bharati Vidyapeeth Campus, Dhankawadi, Pune, Maharashtra 411043, India
Lat 18.458924°
Long 73.855217°
27/01/24 10:14 AM GMT +05:30

Project Laboratory - 211B

Pune, Maharashtra, India
Groud floor, Women's College of Engineering, Satara Road, Dhankawadi, FV54+H3G, Dhankawadi Rd, Bharati Vidyapeeth Campus, Dhankawadi, Pune, Maharashtra 411043, India
Lat 18.458862°
Long 73.855132°
27/01/24 10:25 AM GMT +05:30

Computer Organization Laboratory - 211A

Pune, Maharashtra, India
1, Bharati Vidyapeeth Campus, Dhankawadi, Pune, Maharashtra 411043, India
Lat 18.459045°
Long 73.855126°
27/01/24 10:22 AM GMT +05:30

Pune, Maharashtra, India
Groud floor, Women's College of Engineering, Satara Road, Dhankawadi, FV54+H3G, Dhankawadi Rd,
Bharati Vidyapeeth Campus, Dhankawadi, Pune, Maharashtra 411043, India
Lat 18.458854°
Long 73.855146°
27/01/24 10:23 AM GMT +05:30

Development Center Laboratory - 210B

Pune, Maharashtra, India
1, Bharati Vidyapeeth Campus, Dhankawadi, Pune, Maharashtra 411043, India
Lat 18.459045°
Long 73.855126°
27/01/24 10:21 AM GMT +05:30

Pune, Maharashtra, India
1, Bharati Vidyapeeth Campus, Dhankawadi, Pune, Maharashtra 411043, India
Lat 18.459045°
Long 73.855126°
27/01/24 10:22 AM GMT +05:30

Information Technology

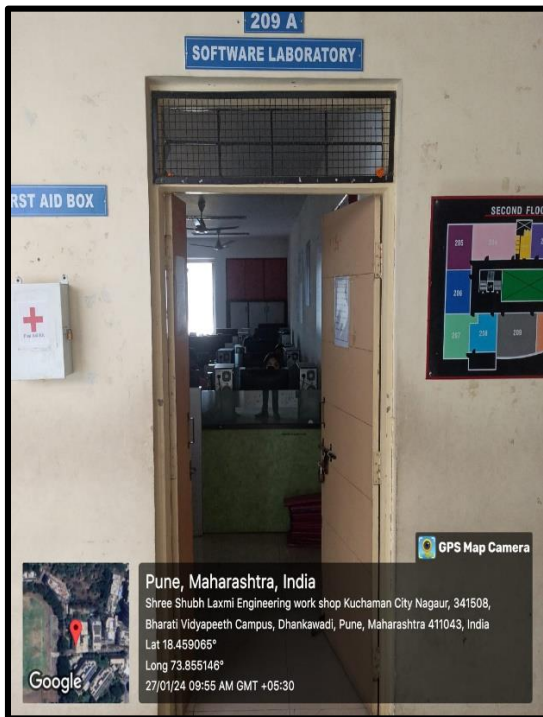## Language Laboratory - 208

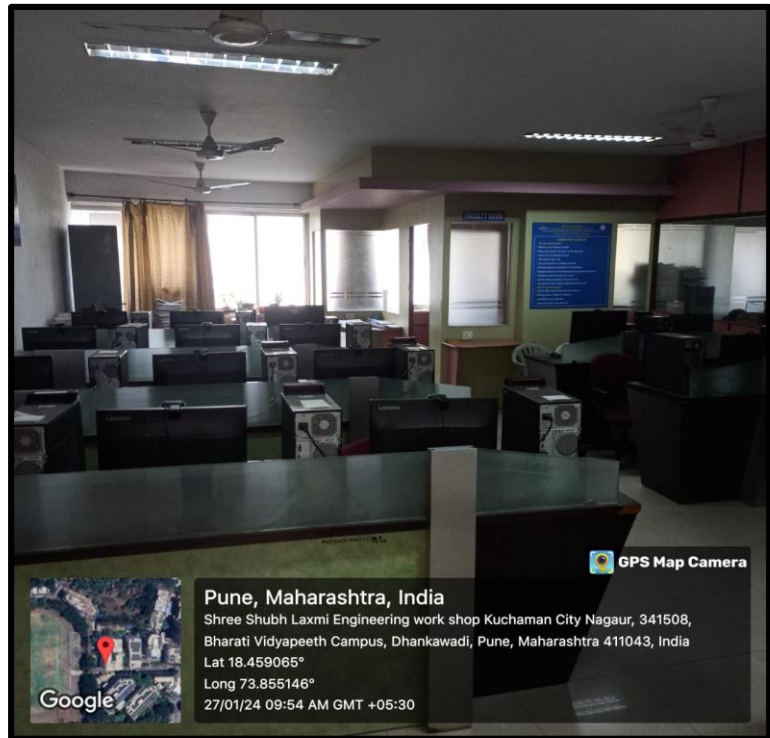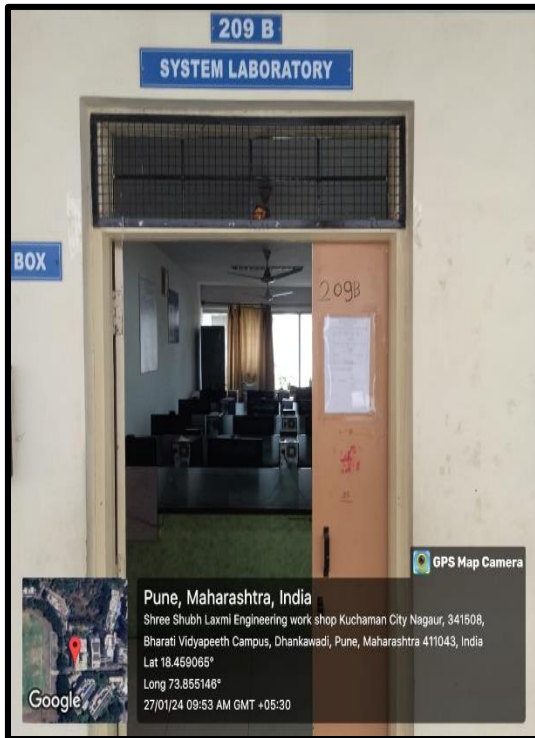## Operating System Laboratory - 204

Network Laboratory - 203

Software Laboratory - 209A

System Laboratory - 209B

SPORTS & GYMNASIUM

Facilities available

SR. No.	Outdoor Games	Indoor Games
1	Volleyball	Chess
2	Basketball	Carrom
3	Cricket	Table-Tennis
4	Football	
5	Kabaddi	
6	Kho-Kho	
7	Athletics	

Annual Sports Week (11/04/2023 to 16/04/2023), BVCOEW, Pune

Indoor Games

Chess (11/04/2023)

1. Chess semi final	2. Chess Final round	3. Chess Competition

Carrom (11/04/2023)

1. Carom	2. Carom Competition

Outdoor Games

Volleyball (12/04/2023)

1. Volleyball Team Reporting	2. Volleyball Inauguration	3. Volleyball Competition

Basketball (13/04/2023)

1. Basketball Inauguration	2. Basketball Competition	3. Basketball Final

International Women's Day Cricket Competition 25th March 2023 BV Ground, Pune

1. Cricket Team Introduction	2. Cricket Team Toss	3. Cricket BV Ground

Football (W) 17/10/2023 to 18/10/2023 (Bharati Vidyapeeth's college of Engineering for Women, Dhankawadi, Pune

1. Football Team	2. Football Inauguration	3. Football Ground

Kabaddi (15 &16/04/2023) Winner Team

1. Kabaddi Competition	2. Team Toss	3. Kabaddi Ground

Kho-Kho (15 & 16/04/2023)

1. Kho-Kho Team Toss	2. Kho-Kho Competition	3. Kho-Kho Winner Team

Athletics (15/04/2023)

100 m. Run

1. 100m. Run Reporting	2. 100m.Running Competition	3. 100m.Running Start

Shot-Put

1. Shot-Put Competition	2. Shot-Put Ground

Discus

Discus Competition

Shuttle Run (4x100 m.)

1. Shuttle Run Reporting	2. 4x100m Shuttle Run competition	3. Final round

1st Khelo India Women's Road Race 19th March 2023

1. Road Race Team	2. 5km. Run winner Team

Stress Management 23/04/2022 BVCOEW, Pune

1. Seminar Hall	2. Principal Cabin	3. Guest Lecture

International Yoga Day – 21/06/2022 BVCOEW, Pune

1. Yoga	2. Yoga exercise	3. Tadasan

16 Station Multi Gymnasium

Cultural Events & Technical Events

Cultural Events with Events Pictures

Bharati Vidyapeeth's College of Engineering for Women, Pune
Report on Annual Social Gathering Adwitiya'23

The Adwitiya'23, Annual Social Gathering was a remarkable event that took place on 29th April 2023,Saturday. It was organized with the aim of fostering a sense of community, promoting interaction among students, and providing a platform for showcasing talents. The gathering embraced the theme of "Celebrating Diversity: Uniting Talents." It aimed to celebrate the cultural diversity present in the college and showcase the multitude of talents among the students. The event commenced with a grand inauguration in presence of Miss. Gayatri Datar (Chief Guest), Hon. Dr. M. S. Sagare (Guest of Honor), Prof. Dr. S. R. Patil ,Principal of BVCOEW, Prof. Dr. A. M. Pawar(VP Administration), Prof. Dr. S. S. Chorage (VP Academics), Prof. K. D. Mahajan (Adwitiya'23 Staff Coordinator), Prof. P. R. Yawle (Adwitiya'23 Staff Co-Coordinator), and Miss Bhargavi Wadkar(GS Adwitiya'23). After the inauguration, the audience experienced featuring speeches by esteemed special guests and faculty members which emphasized the importance of unity, cultural exchange, and the nurturing of talents.

The prize distribution ceremony at the Adwitiya College Gathering was a momentous occasion acknowledging the exceptional achievements of students in various domains. The winners of the Sports Week were honored for their outstanding performance and dedication in representing their class and department. Class toppers from different academic disciplines were recognized for their remarkable academic achievements and their commitment to excellence. Moreover, the ceremony provided a platform to appreciate and celebrate the accomplishments of students throughout the year, encompassing achievements in extracurricular activities, community service, research, leadership, and other notable endeavors. The event served as a catalyst for motivation, inspiring all students to continue striving for success and making valuable contributions to their college and beyond.

The prize distribution ceremony at the Adwitiya College Gathering was not only an occasion to honor student achievements but also a time to recognize the exceptional contributions and achievements of the dedicated staff members. The event acknowledged the hard work, dedication, and innovation demonstrated by the staff in their respective roles. Prizes were awarded to faculty members for their outstanding teaching methodologies, research contributions, and commitment to nurturing student growth. Support staff and administrative personnel were also recognized for their invaluable contributions in ensuring the smooth functioning of the college. The ceremony served as a moment of appreciation and gratitude, acknowledging the efforts of the staff in shaping the educational experience and fostering an environment conducive to learning and development.

During the second half of the gathering, students from various departments showcased their talents through a wide array of cultural performances. The event featured mesmerizing dance performances, melodious musical acts, theatrical presentations, and poetry recitals, captivating the audience and celebrating the richness of different cultures. Adwitiya '23 was a resounding success, providing a platform for students to come together, celebrate diversity, and showcase

their talents. It fostered a sense of unity, cultural understanding, and intellectual growth among the participants. The event not only entertained and engaged attendees but also encouraged personal and social development. The Principal, Prof. Dr. S. R. Patil, the organizing committee, faculty members and student participants deserve commendation for their efforts in making the gathering a memorable and enriching experience.

Prof. K. D. Mahajan
Prof. P. R. Yawle
Staff Coordinators

Regn. No.
740-69-009
(NDEG-APR)
ET/2000

Prof. Dr. S. R. Patil
I/C PRINCIPAL
Bharati Vidyapeeth's
College of Engineering for Women
Pune-Satara Road, Pune-41110

Technical Events

HAKTECH
HACKATHON
ENTRY FEES: Rs. 150/-
PRICE MONEY: 1ST- Rs.5000/-
2ND- Rs.3000/-
3RD- Rs.1500/-
DATE: 28TH April, 2023
MAX. NO. OF PARTICIPANTS: 1
CO-ORDINATOR: Jidnyasa Bhoge
(9518974942)

TECHTRIX
TECHNICAL QUIZ
ENTRY FEES: Rs. 100/- per group
PRICE MONEY: 1ST- Rs.2000/-
2ND- Rs.1500/-
3RD- Rs.1000/-
DATE: 28TH April, 2023
MAX. NO. OF PARTICIPANTS: 4
CO-ORDINATOR: Pranita Patil
(7558492081)

PRAYAAS
PORTFOLIO BUILDING
ENTRY FEES: Rs. 100/-
PRICE MONEY: 1ST- Rs.2000/-
2ND- Rs.1500/-
3RD- Rs.1000/-
DATE: 28TH April, 2023
MAX. NO. OF PARTICIPANTS: 1
CO-ORDINATOR: Anisha Gadade
(9307721553)

BHARATI VIDYAPEETH'S COLLEGE OF ENGINEERING FOR WOMEN, PUNE

Dhankawadi, Pune-Satara Road, Pune - 411043
Affiliated to Savitribai Phule Pune University (Formerly University of Pune)
& Approved by AICTE New Delhi, DTE Maharashtra

2023
AVINYA

27 - 28 APRIL 2023

ENTRIES OPEN FOR ALL!

ROBO MAZE
ROBO RACE
ENTRY FEES:
Rs. 300/-
PRICE MONEY: 1ST- Rs.5000/-
2ND- Rs.3000/-
3RD- Rs.2000/-
DATE: 28TH April, 2023
MAX. NO. OF PARTICIPANTS: 4
CO-ORDINATOR: Pranjal Koli
(9689926228)

AAROHANA
STARTUP IDEA COMPETITON
ENTRY FEES:
Rs. 300/- for group
Rs. 150/- for individual
PRICE MONEY: 1ST- Rs.5000/-
2ND- Rs.3000/-
3RD- Rs.2000/-
DATE: 28TH April, 2023
MAX. NO. OF PARTICIPANTS: 4
CO-ORDINATOR: Rewa Parashar
(9975059011)

TECHNOVATIONS
PROJECT EXHIBITION CUM COMPETITION
ENTRY FEES:
Rs. 200/- per group
Rs. 150/- for ISF member
PRICE MONEY: 1ST- Rs.5000/-
2ND- Rs.3000/-
3RD- Rs.2000/-
DATE: 27TH April, 2023
MAX. NO. OF PARTICIPANTS: 4
CO-ORDINATOR: Saloni Konge
(7066721538)
LINK FOR REGISTRATION:
https://forms.gle/aELGo4nHuKirEy9Z6

INTELLECTUAL EXCHANGE
PAPER PRESENTATION
ENTRY FEES: Rs. 150/- per group
PRICE MONEY:
1) IT/COMPUTER
1ST- Rs.3000/-
2ND- Rs.2000/-
2) ENTC/EEE
1ST- Rs.3000/-
2ND- Rs.2000/-
DATE: 27TH April, 2023
MAX. NO. OF PARTICIPANTS: 4
CO-ORDINATOR: Mrunal Jahagirdar
(9834790089)

YUKTI
BUSINESS/ ENTREPRENEURSHIP POSTER PRESENTATION
ENTRY FEES: Rs.100/-
PRICE MONEY: 1ST- Rs.1500/-
2ND- Rs.1000/-
3RD- Rs.500/-
DATE: 27TH April, 2023
MAX. NO. OF PARTICIPANTS: 4
CO-ORDINATOR: Rutuja Suryawanshi
(7058946811)

SCREEN WAR
GAMING ZONE

COUNTER STRIKE
ENTRY FEES:
Rs. 100/- per group
PRICE MONEY:
1ST- Rs.1400/-
2ND- Rs.1000/-
Max. no. of participants: 5

SKRIBBLE
ENTRY FEES:
Rs. 80/-
PRICE MONEY:
1ST- Rs.1000/-
2ND- Rs.800/-
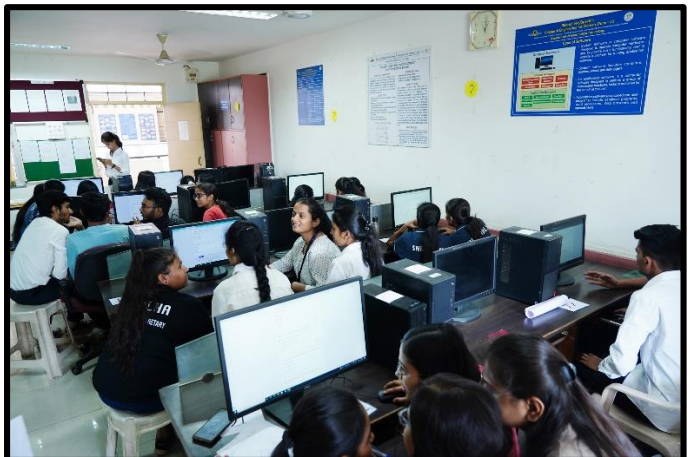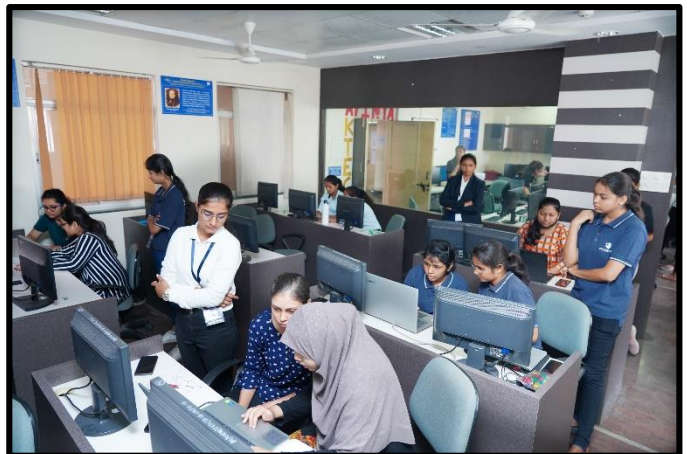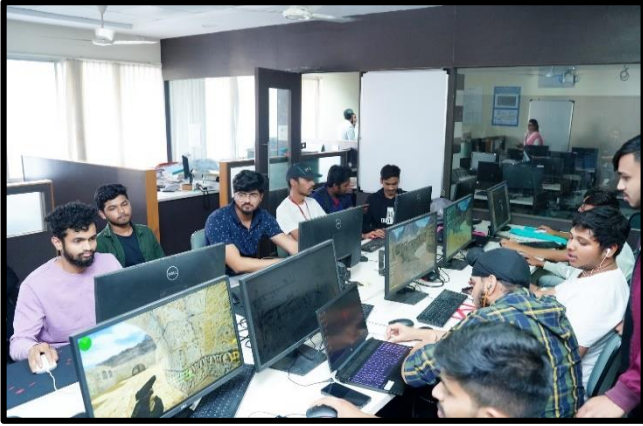3RD- Rs.500/-

MINI MILITIA
ENTRY FEES:
Rs. 80/-
PRICE MONEY:
1ST- Rs.1000/-
2ND- Rs.800/-
3RD- Rs.500/-
DATE: 27TH April, 2023
CO-ORDINATOR: Sayali Patil
(9307878585)

Technical Events Pictures

Event Report: Avinya '23 -Tech Fest

Name of Event : National Level technical Festival **Avinya'23**
Date of Event : 27th & 28th April 2023
Location of Event : Bharati Vidyapeeth's College of Engineering for Women, Pune
Sponsoring Organization : IETE, Ergen technologies

The Bharati Vidyapeeth's College of Engineering for Women, Pune, organized a two-day Tech fest called Avinya '23 on 27th and 28th April 2023. The event was a grand success, and students from various colleges in Pune actively participated in different events.
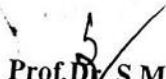
The inaugural function of the tech fest was held at Bharati Vidyapeeth's Deemed University Medical Auditorium on 27th April. The event started at 10:20 AM and ended at 12:00 PM. The chief guest for the inaugural function was Mr. Vivek Sawant, Chief Mentor, MKCL. The guest of honour for the inaugural function was Dr. V.V. Shete, Chairman IETE Pune Local Centre, and Dr.K.D.Jadhav, Joint Secretary, Bharati Vidyapeeth, Pune. Prof.Dr.S.R.Patil, Principal Bharati Vidyapeeth's College of Engineering for Women, Pune, was also present at the occasion.

The inaugural function started with a welcome address and the Bharati Vidyapeeth song, which was followed by paying tribute to Hon'ble Founder-Chancellor Dr. Patangraoji Kadam by lighting a lamp which was done by all the dignitaries on the Dias. Further, Prof.R.M.Shamalik, Co-coordinator of the tech fest, presented the welcome address with briefing of the event, and Prof.Dr.S.M.Rajbhoj, Co-ordinator of the tech fest Avinya '23, introduced the chief guest, guest of honour, and Joint secretary, followed by the felicitation of all the dignitaries on the Dias.

Prof.Dr.S.R.Patil, Principal Bharati Vidyapeeth Pune, gave a wonderful welcome speech, which was followed by inspirational speeches from the guest of honour Dr.K.D.Jadhav and Dr.V.V.Shete. Mr. Vivek Sawant, Chief guest of the event, presented a wonderful PowerPoint presentation and enlightened all the students present. It was a great pleasure to listen to an individual who has such wealth of knowledge. The program ended with Vote of Thanks presented by the General Secretary of Avinya '23 Miss.Tanushree Desale, and everyone sang Vande Mataram.

After the inaugural function, everyone proceeded towards the college to witness the tech fest. All the dignitaries cut the ribbon in respective labs where various events of the tech fest were happening. On 27th April, Technovations (Project Competition), Intellectual Exchange (Paper Presentation), Yukti (Business/Entrepreneurship Poster Presentation), Screen War (Gaming Zone) were scheduled. On 28th April, Aarohana (Startup Pitch Idea), Robo Maze(Robo Race), Techtrix (Technical Quiz), Prayaas (Portfolio Building), Haktech (Hackathon) were scheduled.

Both days saw active participation from students of various colleges in Pune. Faculty and Student Co-ordinators helped in the smooth functioning of the fest. Overall, Avinya '23 was a grand success, and it provided an excellent platform for engineering students to showcase their talent, skills and learn from industry experts.
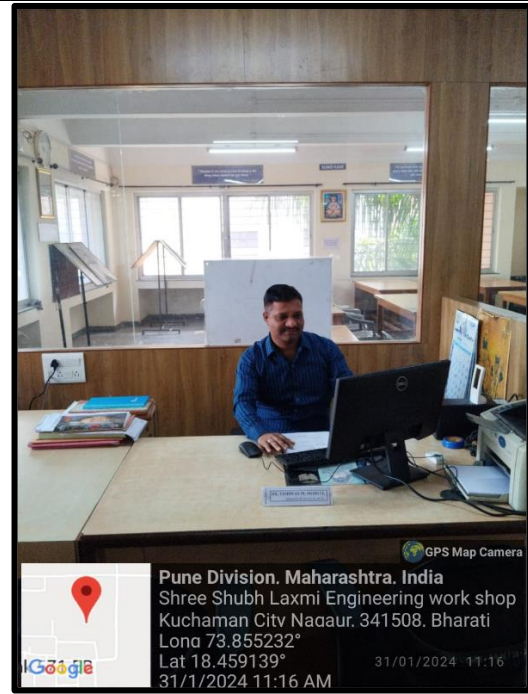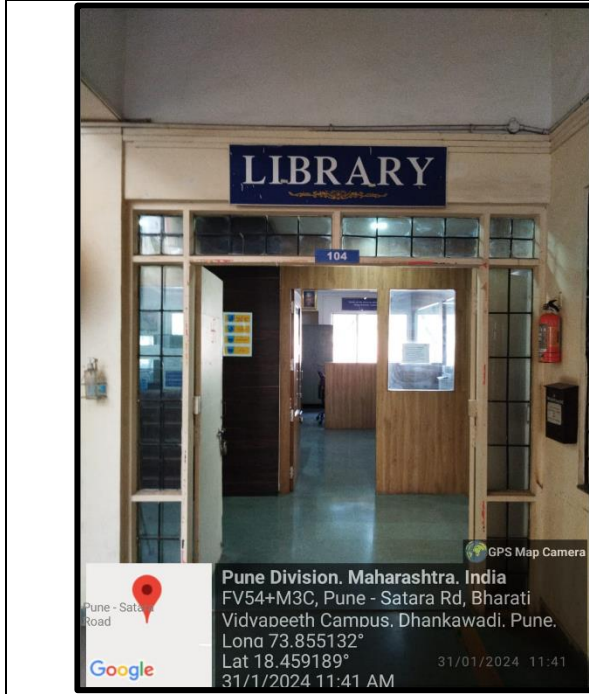
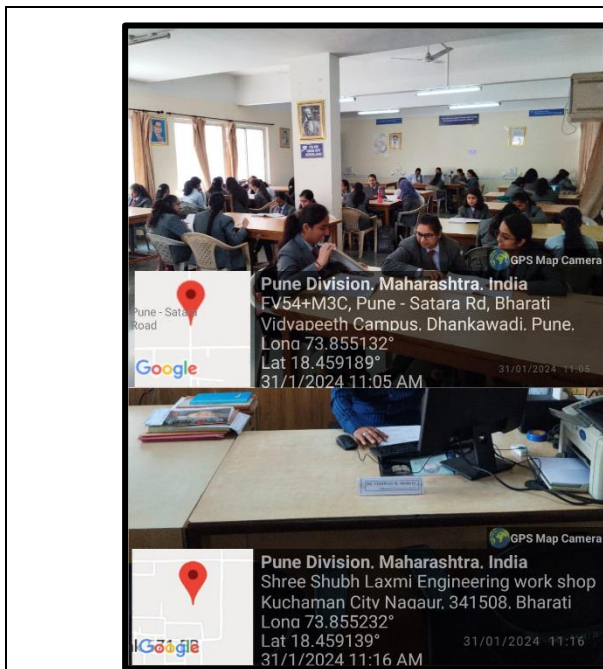**Prof.Dr.S.M. Rajbhoj**

TechFest Coordinator

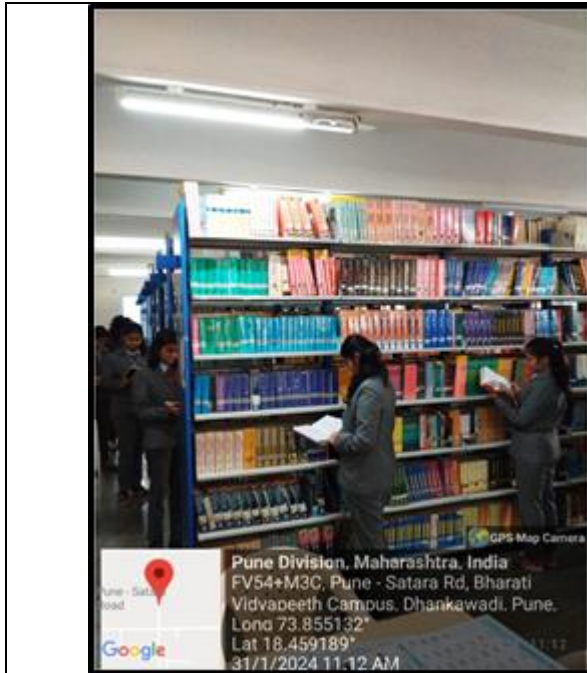**Prof. Dr. S.R.Patil**

Principal

CENTRAL LIBRARY

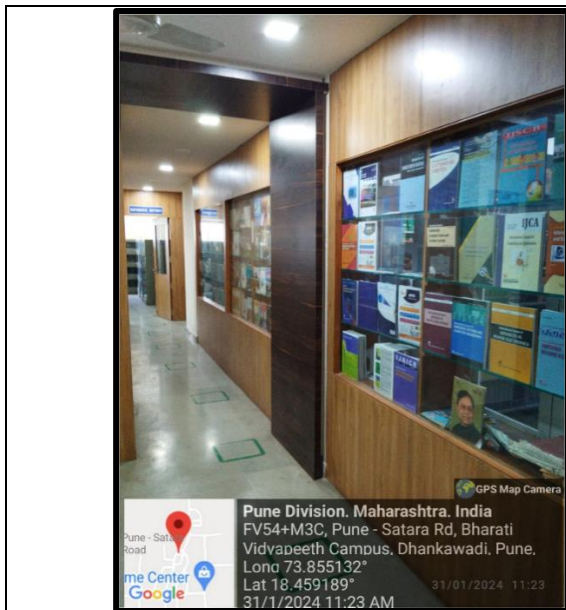# READING HALL

LIBRARY BOOK SHELVES

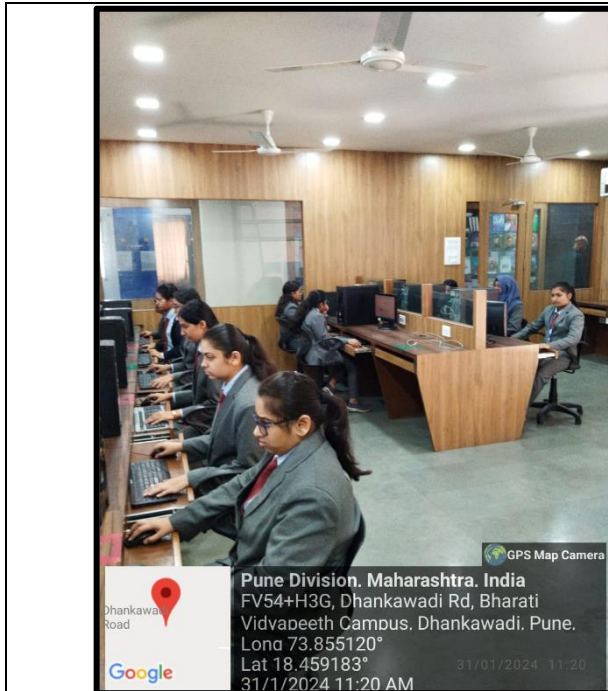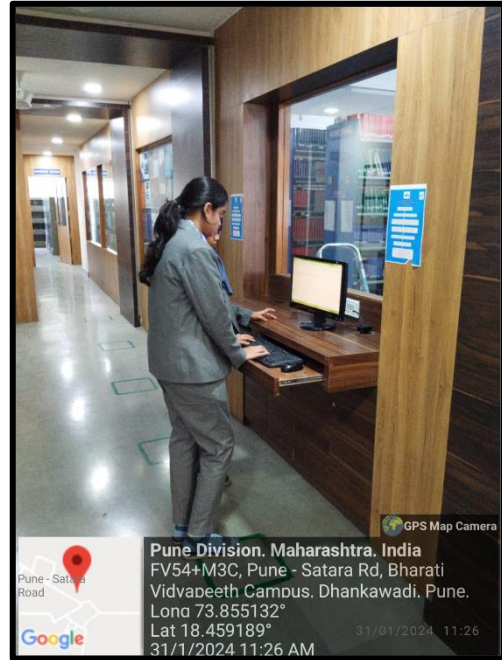# JOURNALS / PERIODICALS SECTION

DIGITAL LIBRARY

REFERENCE SECTION

BOOK(S) CIRCULATION COUNTER

LIBRARY MAP